A3

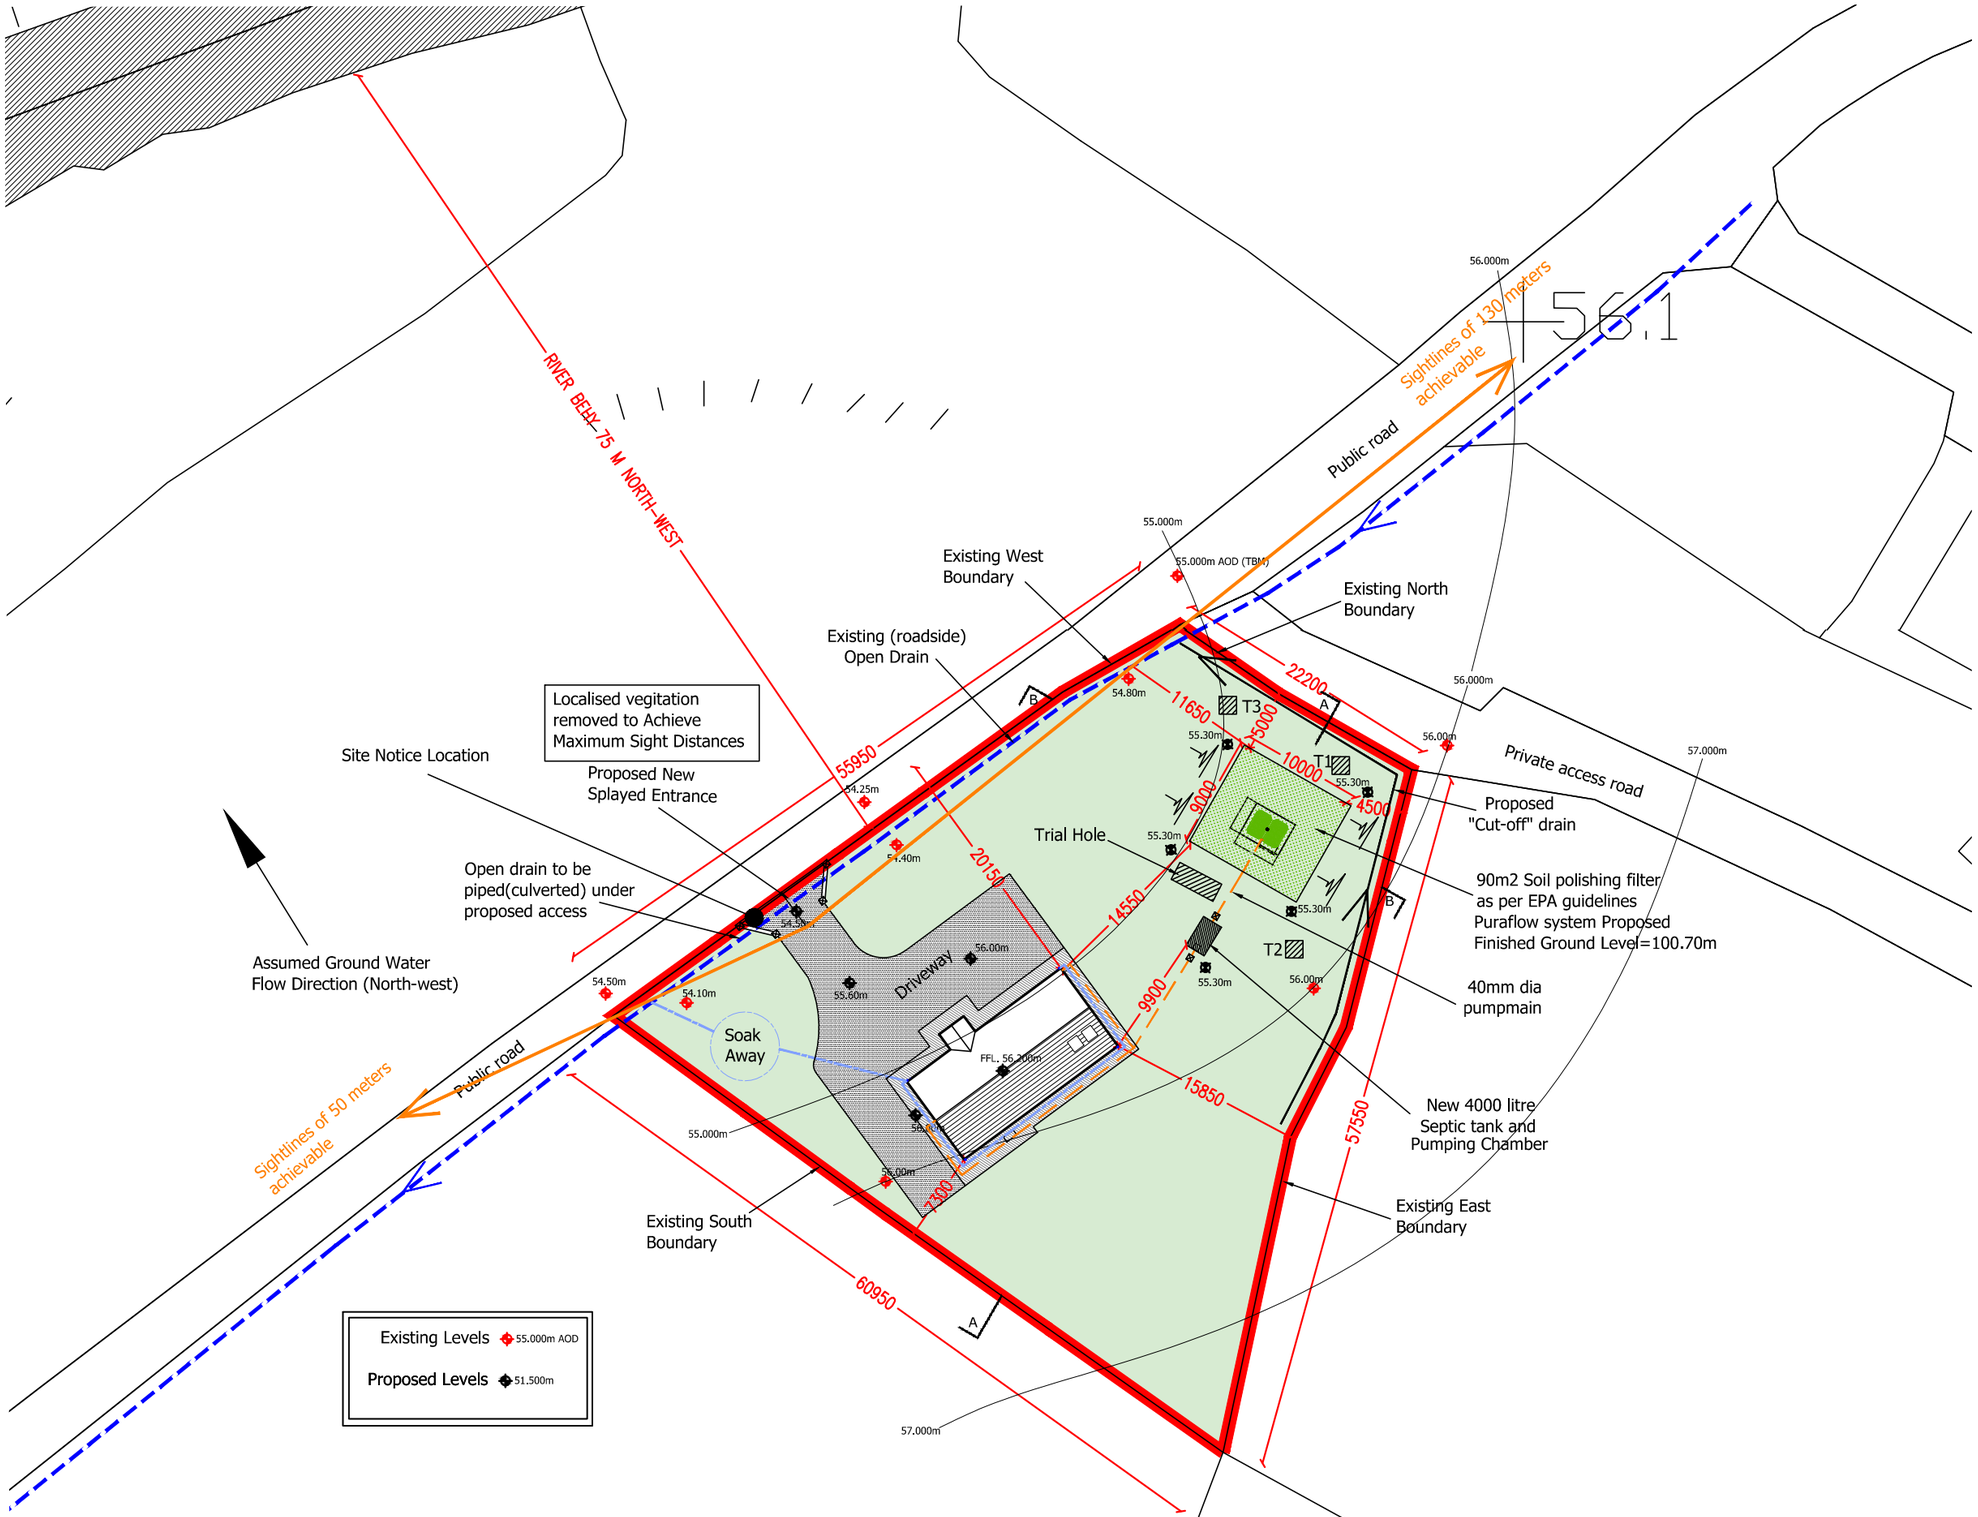

GENERAL NOTES :

A-THIS DRAWING SHALL BE READ IN CONJUNCTION WITH ALL RELEVANT ARCHITECTURAL, CIVIL, STRUCTURAL, MECHANICAL AND ELECTRICAL DRAWINGS TOGETHER WITH THE SPECIFICATIONS AND SCHEDULES.
B-ALL DIMENSIONS ARE IN MILLIMETRES AND LEVELS METRES UNLESS NOTED OTHERWISE.
USE FIGURED DIMENSIONS ONLY.
C-ALL DIMENSIONS ARE TO FACE OF BLOCK OR BRICK OR STUD TYPICALLY UNLESS NOTED OTHERWISE.
D-ALL WORKS TO BE CARRIED OUT IN ACCORDANCE WITH CURRENT BUILDING REGULATIONS INCLUDING SUBSEQUENT AMENDMENTS & INCLUDING FOR ALL OTHER I.S, B.S., & SR STANDARDS AS SET OUT THEREIN.
E-CONTRACTOR MUST VERIFY ALL DIMENSIONS ON SITE BEFORE SETTING OUT, COMMENCING WORK, OR PRODUCING ANY SHOP DRAWINGS.
F-ALL WORKS TO COMPLY WITH HEALTH & SAFETY ACT

NOTE:
REFER TO SPECIFICATION DOCUMENTS FOR FULL SPECIFICATION DETAILS

LEGEND

- Proposed levels
- Existing Levels
- Sight Lines
- Brushed Concrete Footpath 1200mm Wide
- Tarmac Driveway, parking & turning area.
- Grass seeding
- 100mm Ø Foul Drain
- 100mm Ø Sw Drain

Site Outlined in Red
Extract O.S.:Maps 6076,6122
Area 0.222 Ha or 0.548 Acres

N

No	Revision	Date:
	ISSUED FOR PLANNING	8-11-2018

Drawing Status:
PART 8- PLANNING

KERRY COUNTY COUNCIL
Capital Infrastructure Unit

TRALEE MUNICIPAL OFFICES
PRINCE'S QUAY
TRALEE

TEL: 066 7191300
FAX: 066 7124620
E-MAIL: ciu@kerrycoco.ie

Title:
Single Rural Dwelling
Ballynakilly Lower, Glenbeigh.
Site Layout Map

Tom Sheehy B.E. Senior Engineer
Caroilin Liston S.E.Architect
Housing Co-Ordinater
Checked..... Date .....

Designed By : CL
Drawn By : DP
Scale: 1:500 @A3
Date: 16-10-2018

Drawing No. H-17-027-P-100