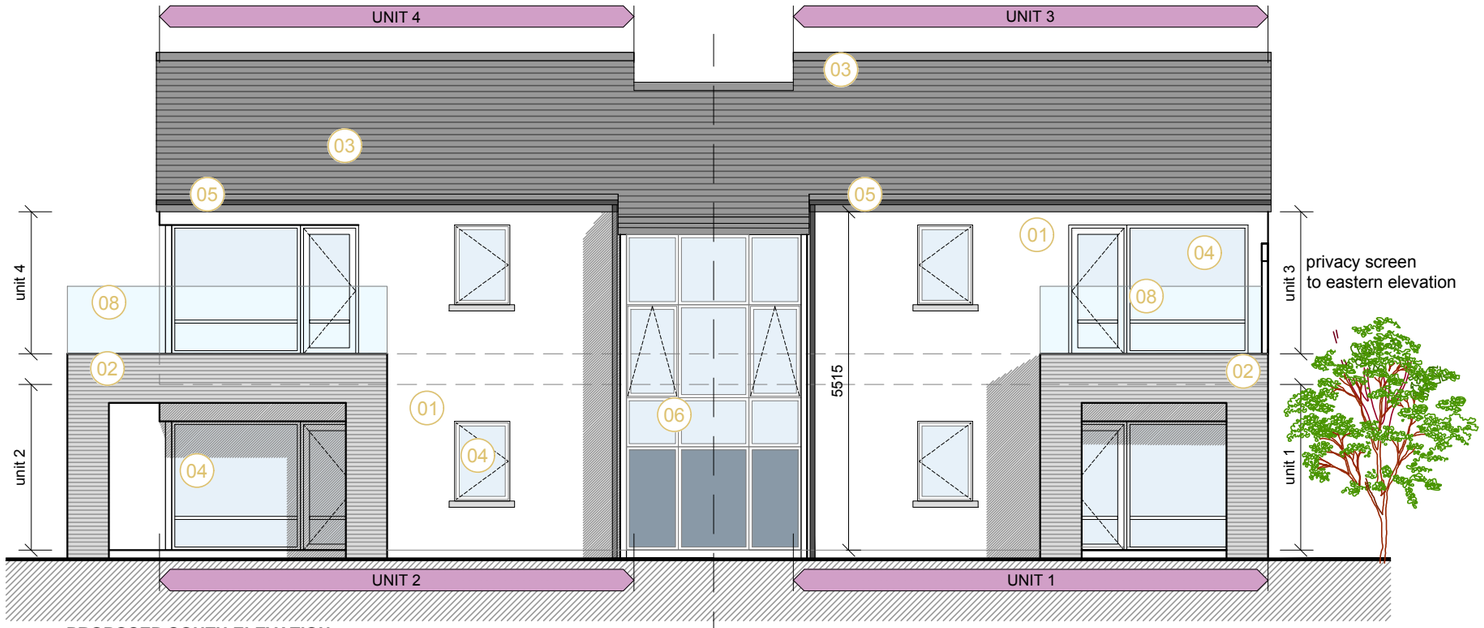

PROPOSED SOUTH ELEVATION
(Scale 1:100)

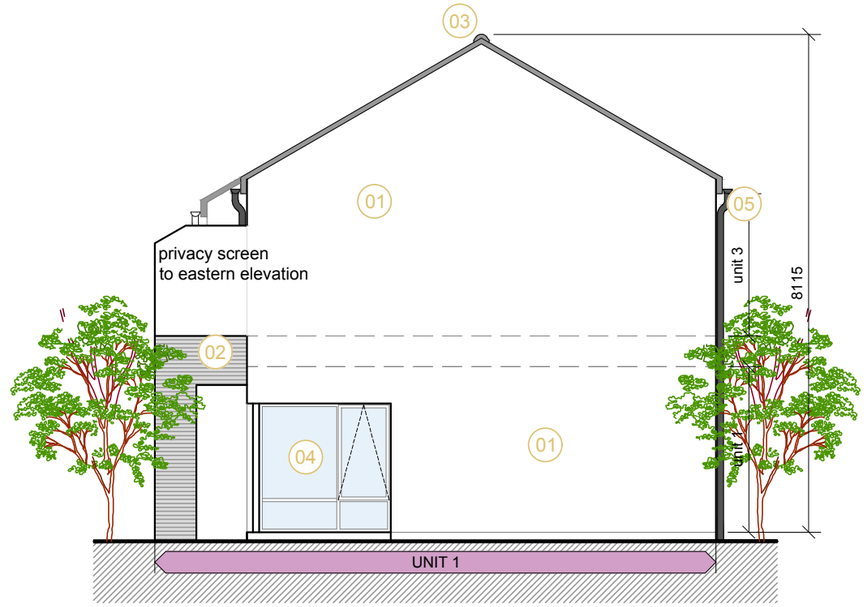

PROPOSED EAST ELEVATION
(Scale 1:100)

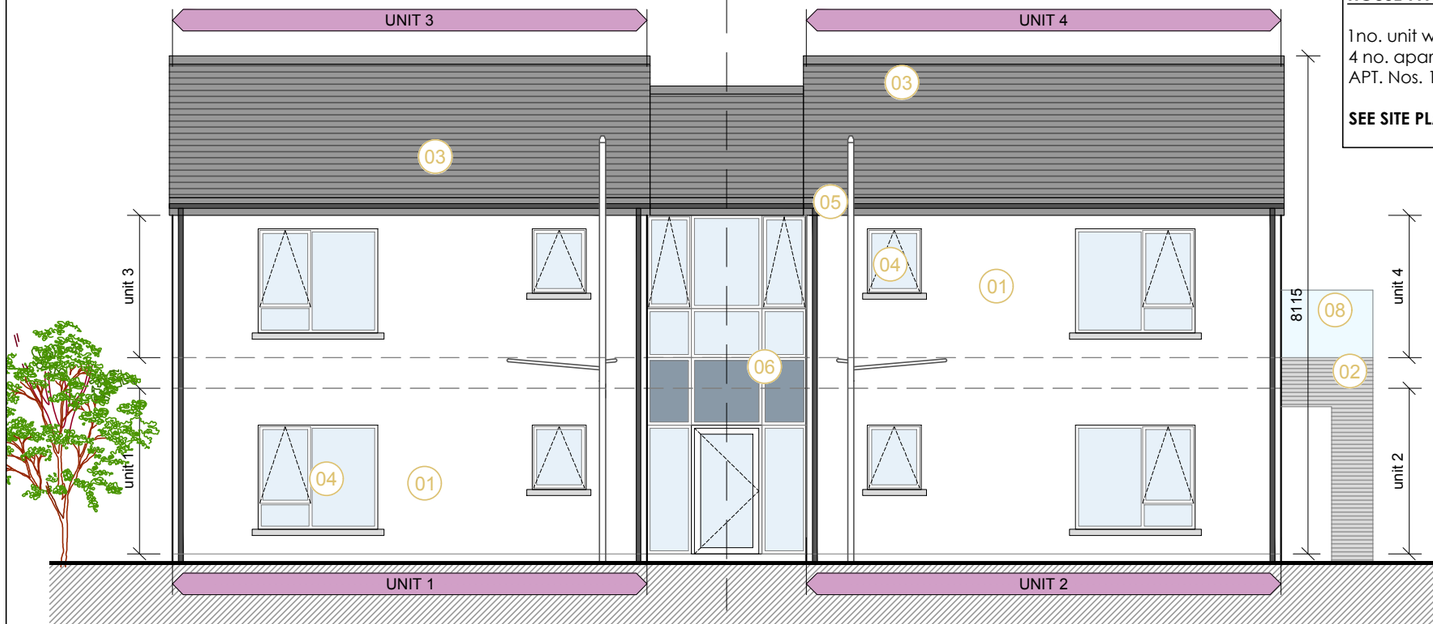

PROPOSED NORTH REAR ELEVATION
(Scale 1:100)

HOUSE TYPE C;

1no. unit within the development containing 4 no. apartments as follows:
APT. Nos. 1, 2, 3, & 4.

SEE SITE PLAN FOR FFL & ORIENTATION OF UNIT.

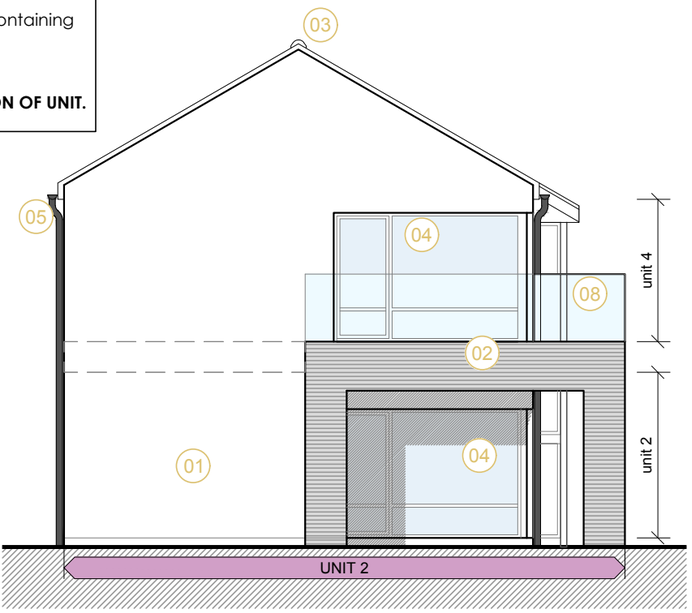

PROPOSED WEST ELEVATION
(Scale 1:100)

PLANNING

Comhairle Contae Chiarraí
Kerry County Council

FINISHES;

01	Nap plaster finish.
02	Brickwork
03	Concrete roof tiles.
04	uPVC windows.
05	uPVC soffit, fascia & gutters.
06	alumin curtain walling.
07	Aluminium fascia.
08	Glass balustrade

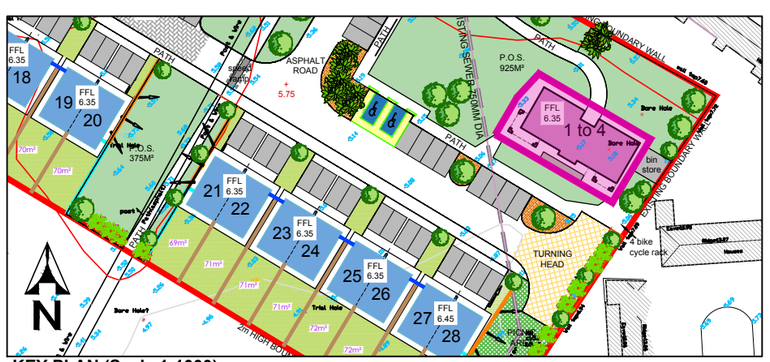

KEY PLAN (Scale 1:1000)

VINCENT HANNON ARCHITECTS
CHARTERED ARCHITECTS, SURVEYORS & PROJECT MANAGERS
ABBEY STREET, SLIGO. T e l: 071-9150022
UNIT 2A, DEERPARK BUSINESS CENTRE, ORANMORE, GALWAY. T e l: 091-483934
e-mail: info@vha.ie website: www.vha.ie

© THIS DRAWING IS PROTECTED BY COPYRIGHT AND IS TO BE READ IN CONJUNCTION WITH ALL RELEVANT SPECIFICATIONS AND DRAWINGS.

USE ONLY FIGURED DIMENSIONS.

DO NOT SCALE OFF THIS DRAWING.

IT IS THE CONTRACTORS RESPONSIBILITY TO ENSURE COMPLIANCE WITH ALL ASPECTS OF THE CURRENT BUILDING REGULATIONS.

IT IS THE CONTRACTOR'S RESPONSIBILITY TO ENSURE COMPLIANCE WITH ALL CONDITIONS IMPOSED BY THE LOCAL PLANNING AUTHORITY.

IF IN DOUBT ASK.

Rev	Description	By	Date

client / job description:	HOUSING DEVELOPMENT @ BALLOONAGH FOR KERRY COUNTY COUNCIL	drawn by:	GB
drawing title:	PROPOSED UNIT TYPE C APARTMENT ELEVATIONS	checked by:	BF
scale: 1:100 @ A3	date: 13.02.2018	drawing no:	180205-03-205
rev:	project stage: PLANNING		