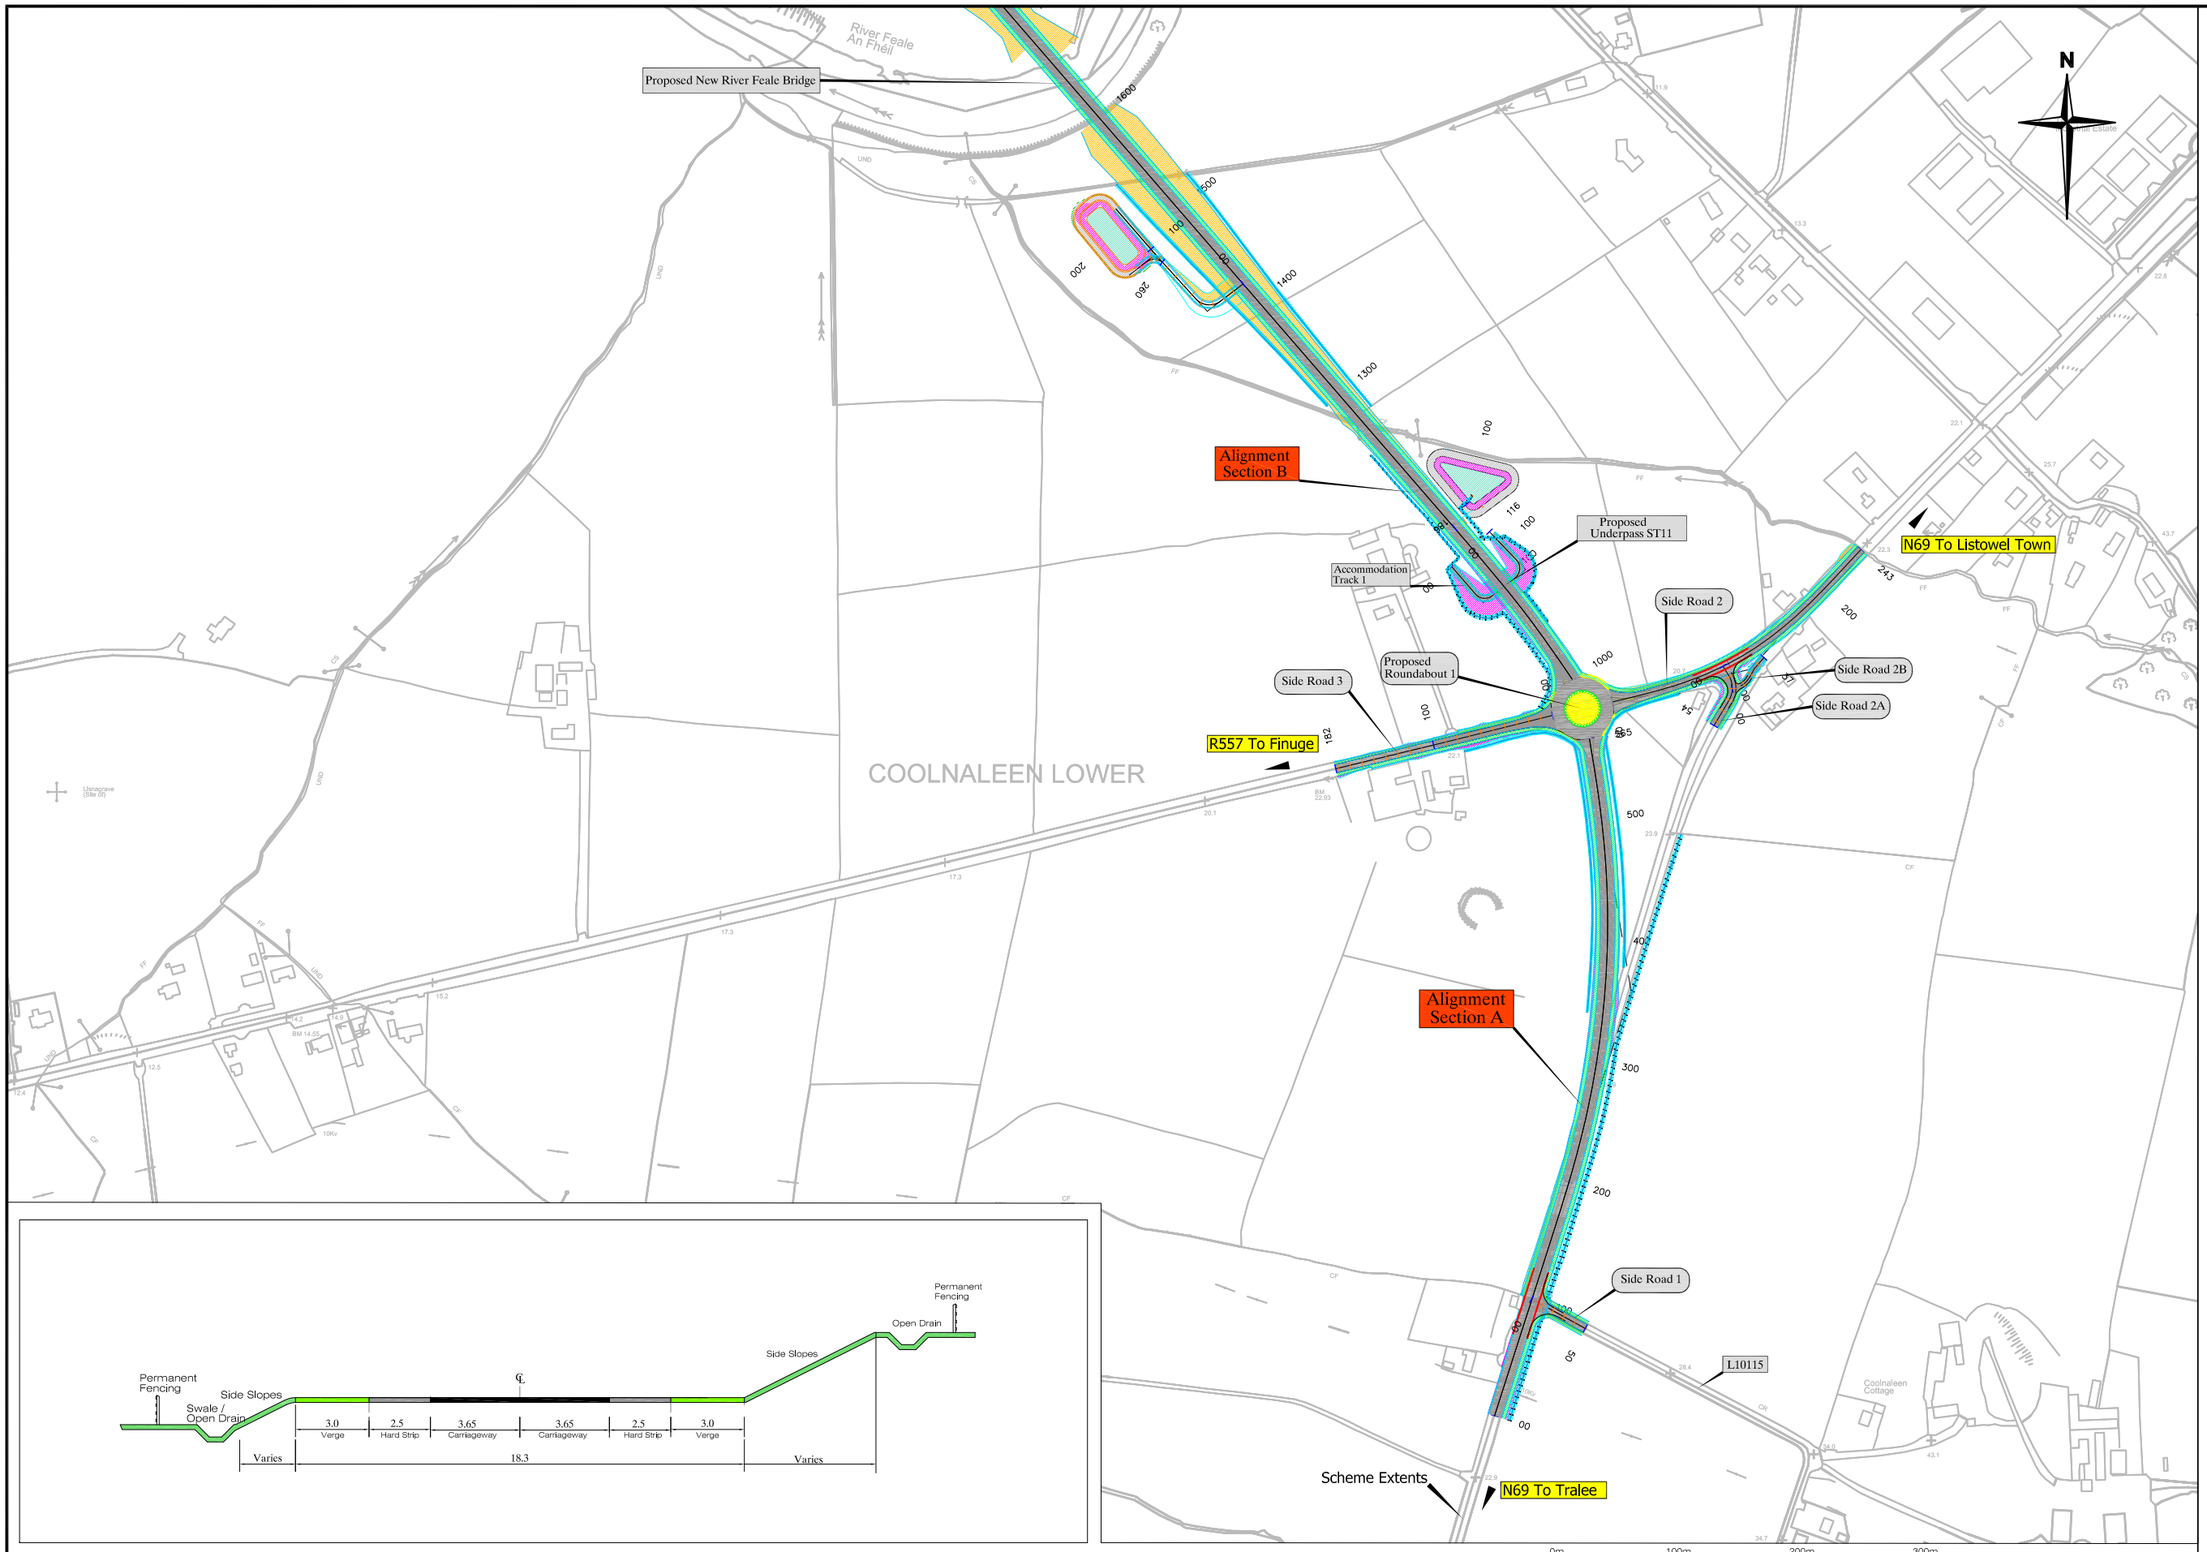

Typical Rural Road Cross Section (Type 1 Single Carriageway) SCALE = 1:125 @ A1

Horizontal Alignment SCALE = 1:2,500 @ A1

0m 100m 200m 300m

NOTES:

Legend

Allgnment:

- Cut Slope (1v:2h)
- Fill Slope (1v:2h)
- Proposed Pavement
- Proposed Verge

Key Plan:

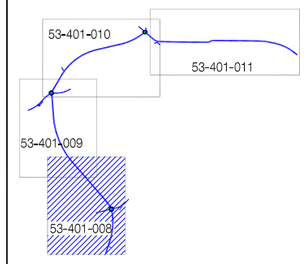

Bonneagar Iompair Éireann
Transport Infrastructure Ireland

KERRY COUNTY COUNCIL
KERRY NATIONAL ROAD DESIGN OFFICE,
THE ISLAND CENTRE,
CASTLEISLAND,
CO. KERRY.
Mr. Charlie O'Sullivan,
Director of Services,
Operations, Health & Safety

Kerry NRDO
National Road Design Office
Oifig Deartha um Bhoithre Naisiunta Chiarrai

© This Drawing and Contents are Copyright of The Kerry National Road Design Office.

(a) This Map is based on Irish Transverse Mercator (ITM) Coordinate System.
(b) All Altitudes indicated are in Metres , and are referred to Ordnance Datum, which is Mean Sea Level at Malin Head, Co. Donegal (1970 Adjustment).
(c) These Maps are used under The Licensing Agreement between the Ordnance Survey Ireland and the County and City Manager's Association (CCMA) for 1998 to 2001, and of the Copyright Act ,1963.
Copyright No. **2016/08/CCMA/Kerry County Council**

Rev	Drawing Issue & Revision Control	Issue P	I	A	T	C	R	Reviewed by PEM	Approved for Issue by PE	Issue Date
01	Issued for Information		✓					TS	PC	21/09/16

Purpose of Issue: **P** = Preliminary **I** = Information **A** = Approval **T** = Tender **C** = Contract **R** = Record

Project Name:	**N69 Listowel Bypass** **Proposed Road Development**	Component:	**Phase 4** **Public Information**
Title:	**Horizontal Allgnment & Typlcal Cross Sections** **Vector Background - Sheet 1 of 4.**	TII Project Ref. No.	**KY-06-290**
		Job No.	**J53**
Designed:	Brian O'Connor BOC	File Name:	t:\j53\4 dwgs itm\phase 3 public information day\53-401-008_011 016 017
Drawn:	Mike Dineen MD	Original scales:	As Shown @ A1
Checked:	Tracy Smith TS	Date:	September 2016
		Drawing No.	**53-401-008**